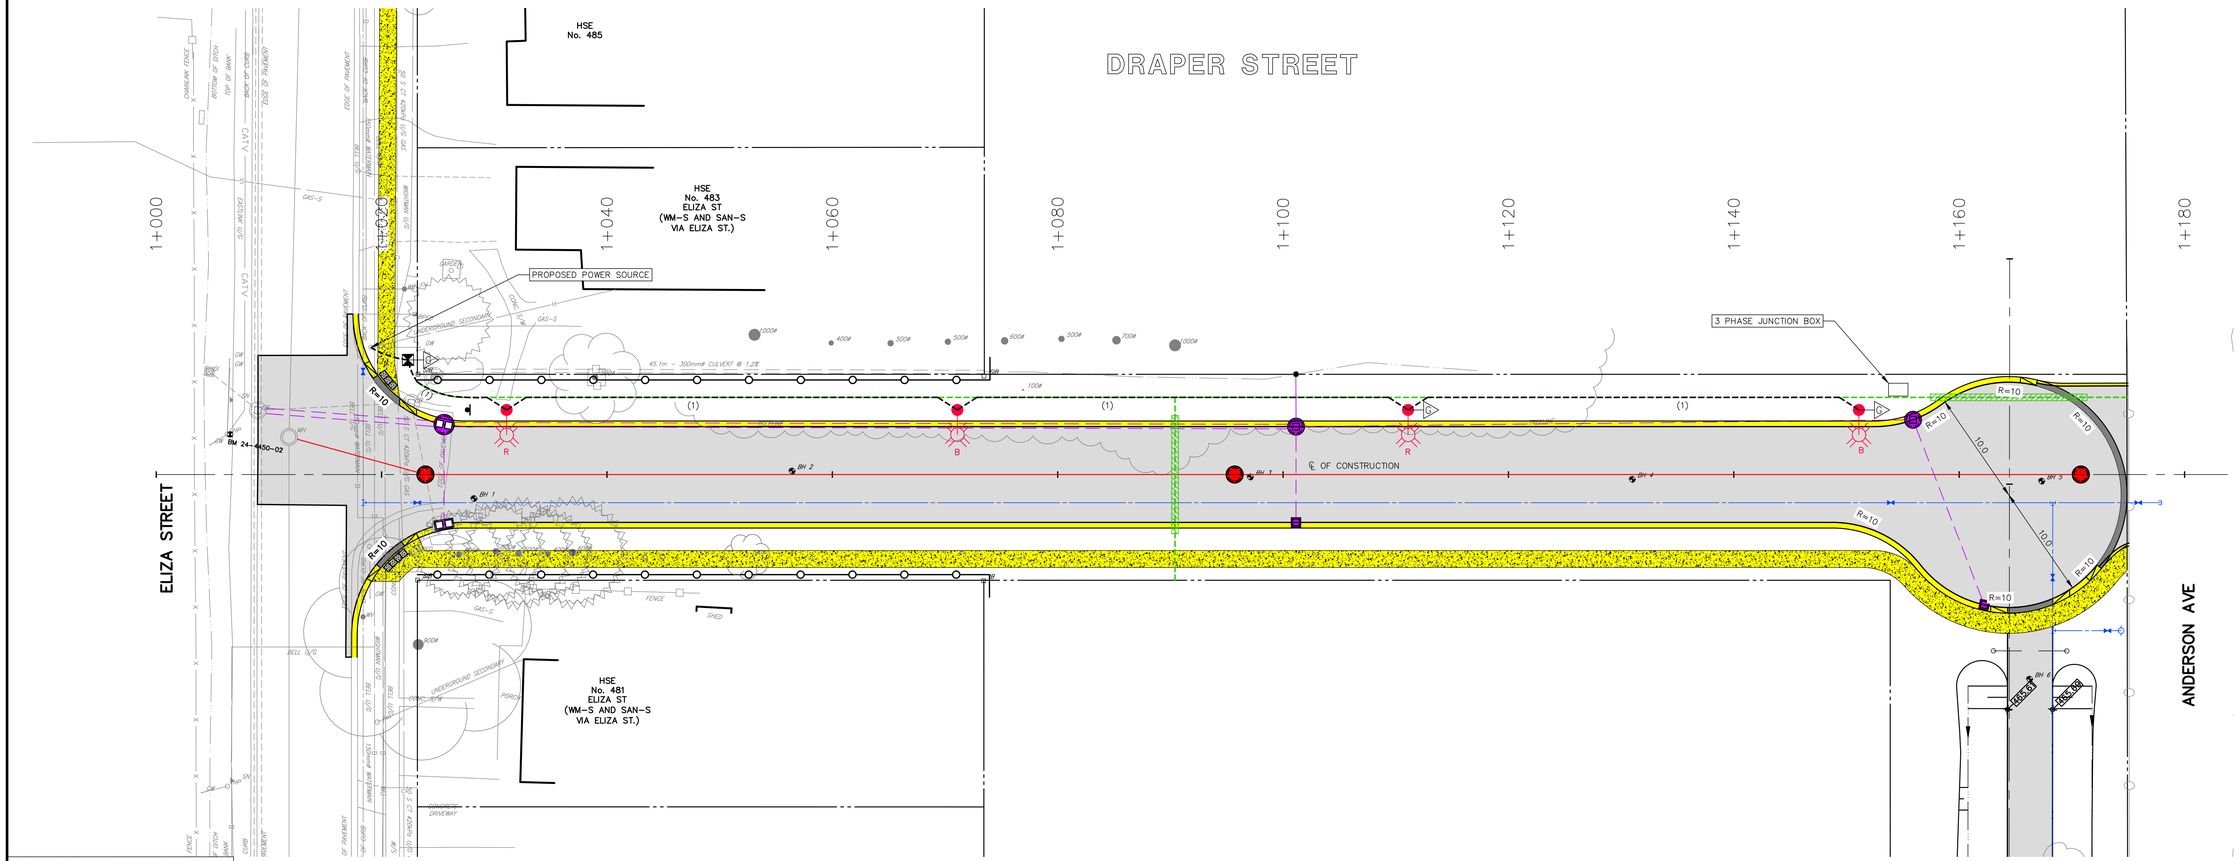

BM 24-5540-02 **Elev. 465.521**
NAIL IN EAST FACE OF HP LOCATED ON THE WEST SIDE OF ELIZA STREET IN BETWEEN HOUSES 483 AND 481 ELIZA STREET

NOTE:
LIGHT STANDARDS TO BE PLACED 1.5m FROM THE BACK OF CURB TO THE FACE OF LIGHT STANDARD. LOCATION OF DUCTS IS SCHEMATIC ONLY.

STREETLIGHT NOTES:
1. PROVIDE STREETLIGHT FEED IN 1 DUCT, CONNECTED TO EACH LIGHT STANDARD.
2. SUPPLY CABLE FROM POWER SUPPLY POLE TO PEDESTAL TO BE 3-#2 CU RWU-90 C/W JACKETED GROUND.
3. STREETLIGHT FEED TO BE 3-#6 CU RWU-90 C/W JACKETED GROUND.
4. CONNECT RED (R) AND BLACK (B) FEEDS TO ALTERNATE LIGHTS AS DESIGNATED.
5. ALL WORK TO BE IN ACCORDANCE WITH TOWNSHIP AND E.S.A. STANDARDS.

DISCLAIMERS:
1. ALL EXISTING ELEVATIONS & DIMENSIONS TO BE CONFIRMED ON SITE. THE LOCATION OF UTILITIES IS APPROXIMATE ONLY AND SHOULD BE, DETERMINED BY CONSULTING THE MUNICIPAL AUTHORITIES AND UTILITY COMPANIES CONCERNED. THE CONTRACTOR SHALL PROVE THE LOCATION OF UTILITIES AND SHALL BE RESPONSIBLE FOR ADEQUATE PROTECTION AGAINST DAMAGE.

No	DATE	REVISION	INITIAL
2	MAY 2026	ISSUED FOR PUBLIC INFORMATION	L.M.S.
1	2025/11/27	ISSUED FOR REVIEW	L.M.S

PRELIMINARY

CONSTRUCTION OF

DRAPER ST AND ANDERSON AVE
TOWNSHIP OF WELLINGTON NORTH
ARTHUR

TOWNSHIP OF WELLINGTON NORTH
7490 SIDEROAD 7 WEST
KENILWORTH, ON N0G 2E0

DRAPER ST
ILLUMINATION PLAN

CONTRACT No.	RFT 2025-004
PROJECT No.	A5540E
DRAWN BY:	M.B.W.
CHECKED BY:	P.F.Z.
APPROVED BY:	L.S.
DATE:	NOVEMBER 2024

TRITON ENGINEERING SERVICES LIMITED
Consulting Engineers

SCALE:
H: 1:250 H: 1:500
V: 1:50 V: 1:100
(24x36) (11x17)
UNLESS OTHERWISE SHOWN

DRAWING NUMBER 08

I:\wellington north - twp of\a5540 - harvest view subdivision, arthur\cad and survey\pls\a5540 - draper st streetlighting plan-plot.dwg - 2026-05-06 - mwolter

ARCH full bleed D (36.00 x 24.00 Inches)